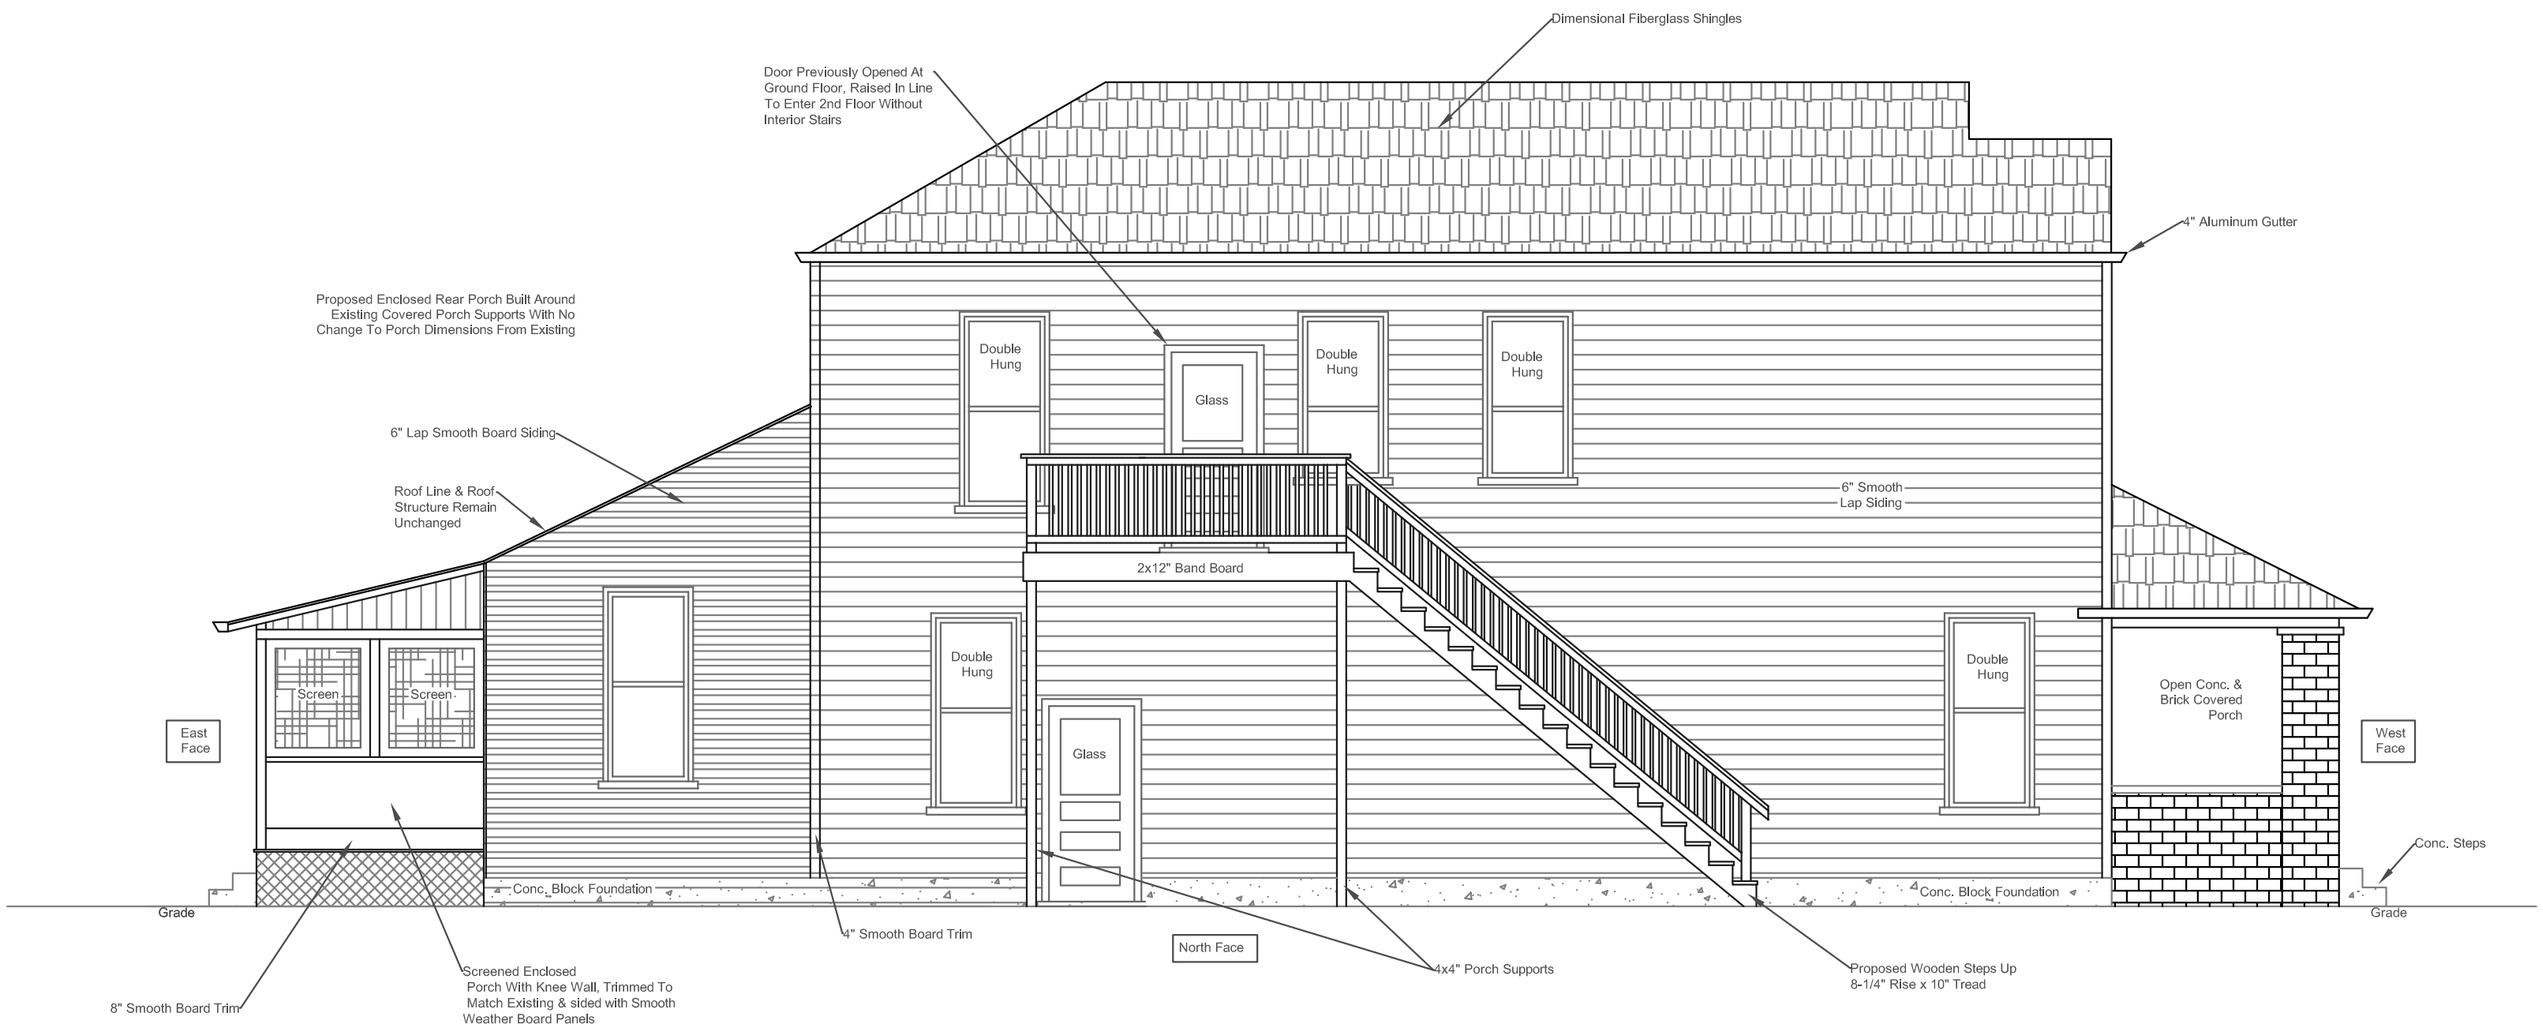

Green Site Homes LLC 8530 Wilson Road Indianapolis, IN 46278	Proposed North Elevation Two Story Frame Lot 16 H. R. Allen's Sub. 837 & 839 Park Ave. Indianapolis, IN	Date: 7-22-2012	Scale: 3/16" = 1'	Sheet __ of ___